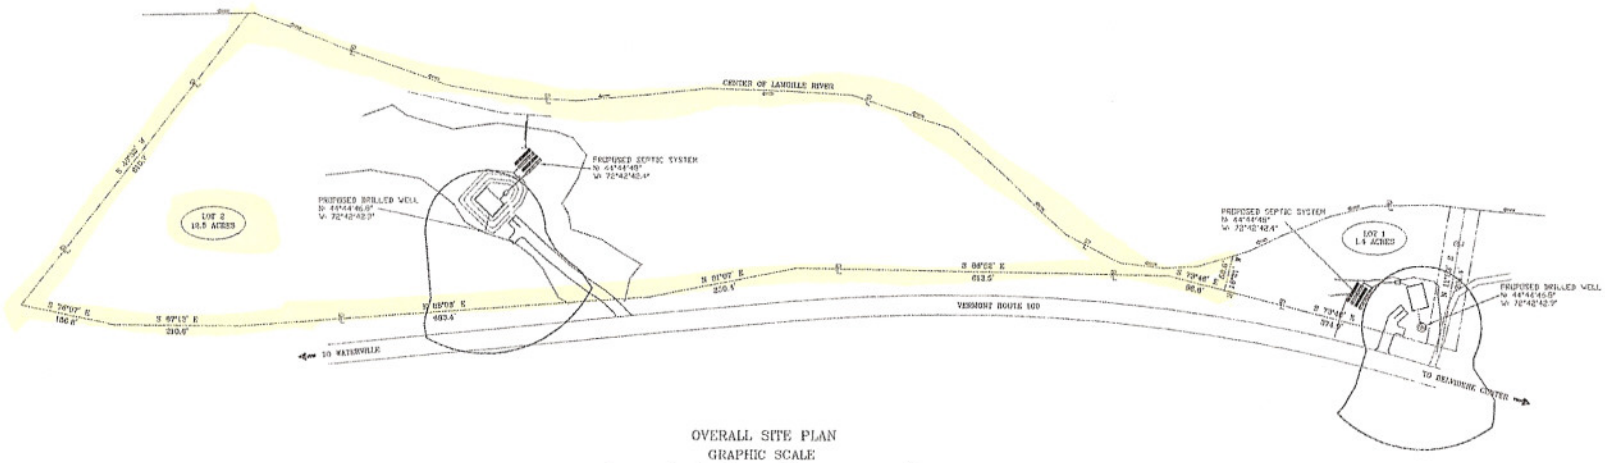

OVERALL SITE PLAN
GRAPHIC SCALE

(IN FEET)
1 inch = 100 ft.

INCHES

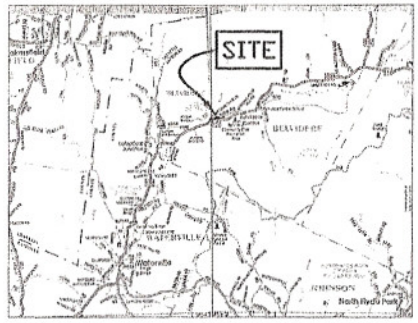

SITE LOCATION MAP

NOT TO SCALE

DEPT. OF ENVIRONMENTAL CONSERVATION
APPROVED: John Klimowicz
PERMIT #: WW-5-4035
DATE: 12-6-06

REVISION:

THE DRIVEWAY WAS MOVED TO MEET THE PROPER ISOLATION DISTANCE OF A MINIMUM OF 25'

GENERAL NOTES

1) THESE PLANS HAVE BEEN PREPARED TO ASSIST MY INQUIRY IN MY APPLICATION FOR A STATE OF VERMONT WASTEWATER DISPOSAL SYSTEM & POTABLE WATER SUPPLY PERMIT, AND A TOWN OF BELVIDERE SEWAGE DISPOSAL CONSTRUCTION PERMIT.

2) BEFORE THE START OF ANY EXCAVATION PLEASE CONTACT 811 SAFE AT 1-(888)-811-SAFE. THE CONTRACTOR SHALL LOCATE ALL UTILITIES. ANY DAMAGE TO UNDERGROUND UTILITIES WILL BE AT THE CONTRACTOR'S EXPENSE.

3) NO CHANGES, ADJUSTMENTS, OR ALTERATIONS MAY BE MADE TO THESE PLANS WITHOUT PRIOR WRITTEN AUTHORIZATION FROM THE CONSULTANT. ALL POINTS IN QUESTION SHALL BE DIRECTED TOWARDS THE CONSULTANT. FAILURE TO COMPLY WITH THE ABOVE MAY RESULT IN COSTLY SOLUTIONS WHICH THE CONSULTANT WILL NOT BE LIABLE FOR.

4) ELEVATIONS DEPICTED ON THESE PLANS WERE BASED ON AN ASSUMED DATUM OF 500' AT TP5-1.

5) THIS PLAN IS NOT A SURVEY. METES, BOUNDS, AND PROPERTY LINES WERE TRANSCRIBED FROM A SURVEY ENTITLED "PRELIMINARY SURVEY OF SUBDIVISION FOR JOSEPH & ELINOR P. MURPHY, PREPARED BY PEARMAN SURVEYING INC., ESSEX, VT ON OCT. 17, 2006 "AS" ASSUME NO LIABILITY IN THE METES, BOUNDS OR PROPERTY LINES DEPICTED HEREIN. FOR PROPERTY LINE INFORMATION AND VERIFICATION PLEASE CONTACT A LICENSED LAND SURVEYOR.

6) PRIOR TO CONSTRUCTION PLEASE CONTACT THE CONSULTANT TO SCHEDULE A CONSTRUCTION STAKE OUT OF THE PROPOSED WASTEWATER AND/OR POTABLE WATER SUPPLY FEATURES DESIGNED ON THESE PLANS.

7) PRIOR TO BURIAL OF COMPONENTS DESIGNED HEREIN PLEASE CONTACT THE CONSULTANT TO SCHEDULE A CONSTRUCTION INSPECTION OF THE PROPOSED WASTEWATER AND/OR POTABLE WATER SUPPLY FEATURES DESIGNED ON THESE PLANS.

8) BY ACCEPTANCE OF THESE PLANS THE CONTRACTOR AGREES TO BUILD THE PROPOSED FEATURES DESIGNED HEREIN IN ACCORDANCE WITH THESE PLANS, AND CHAPTER 1 OF THE STATE OF VERMONT ENVIRONMENTAL PROTECTION RULES, EFFECTIVE JANUARY, 2005.

9) THIS SEPTIC SYSTEM DESIGN HAS BEEN PREPARED IN COMPLIANCE WITH ALL CURRENT TOWN AND STATE DESIGN REQUIREMENTS. AN ACCURATE DESIGN, HOWEVER, DOES NOT NECESSARILY IMPLY THAT THE SYSTEM WILL BE FREE FROM MALFUNCTION. THE SOIL TEST PITS RESULTS MAY NOT REVEAL SOME OF THE SOIL INFORMATION CONCERNING OPERATION. UNUSUAL RAINFALL, DISPOSAL OF INAPPROPRIATE CHEMICALS THAT ARE DEPOSITED IN THE SYSTEM, CONTRACTOR ERROR AND UNAPPROVED DEVIATIONS, OR FAILURE TO PROPERLY MAINTAIN THE SEPTIC SYSTEM, COULD LEAD TO FAILURE. THESE ITEMS ARE BEYOND THE CONTROL OF THE DESIGNER. SUBSEQUENT, IN NO EVENT WILL THIS DESIGN CREATE LIABILITY FOR THE DESIGNER OR COMPANY. INSTALLATION AND/OR USE OF GARBAGE GRINDERS IS STRONGLY DISCOURAGED AND WILL VOID THE SEPTIC TANK DESIGN.

I HEREBY CERTIFY THAT THE DESIGN-RELATED INFORMATION SUBMITTED WITH THIS APPLICATION IS TRUE AND CORRECT, AND THAT, IN THE EXERCISE OF MY REASONABLE PROFESSIONAL JUDGMENT, THE PROPOSED SYSTEM WILL BE CONSTRUCTED TO FULFILL THE PERMIT COMPLIES WITH THE VERMONT WASTEWATER SYSTEM AND POTABLE WATER SUPPLY RULES AND THE VERMONT WATER SUPPLY RULES

BRUCE W. PRON, CLASS B LICENSED DESIGNER

PROFESSIONAL ENGINEER

PROJECT:
SEPTIC DESIGN FOR A SINGLE LOT SUBDIVISION INTO LOTS # 1, 1.4 AC. AND LOT # 2, 18.5 AC.

OFF VT. ROUTE 109
BELVIDERE, VERMONT
CAMERALL PLAN

OWNER \ APPLICANT:
JOSEPH W. & ELINOR P. MURPHY
627 BACK ROAD
BELVIDERE, VT 05442

DATE: 11/07/2006
REVISED: 11/28/2006

SHEET 1 OF 3

NAVIGATOR ENVIRONMENTAL SERVICES
P.O. BOX 123 NORTH HYDE PARK, 05655
TEL: 1-(802)-635-2775 FAX 1-(802)-635-7272
E-MAIL: navigatorenvironmental@gmail.com
WEBSITE: www.navigatorenvironmentalservices.com